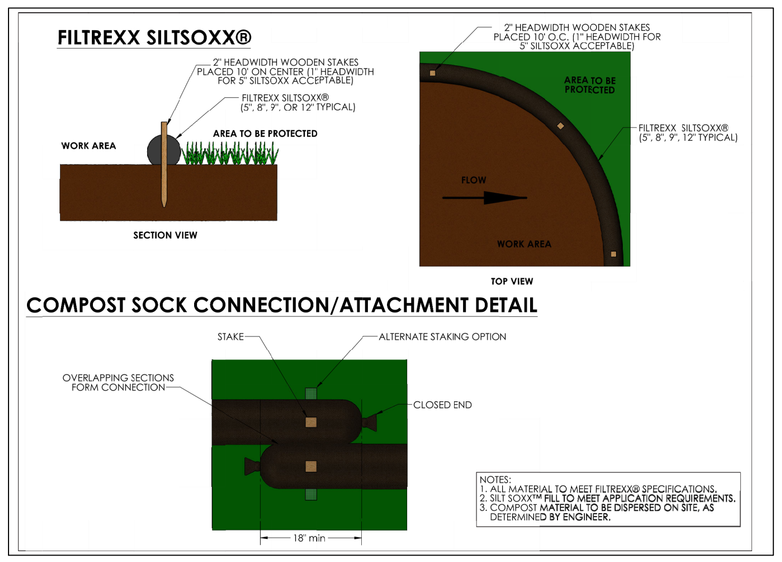

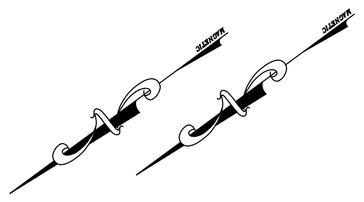

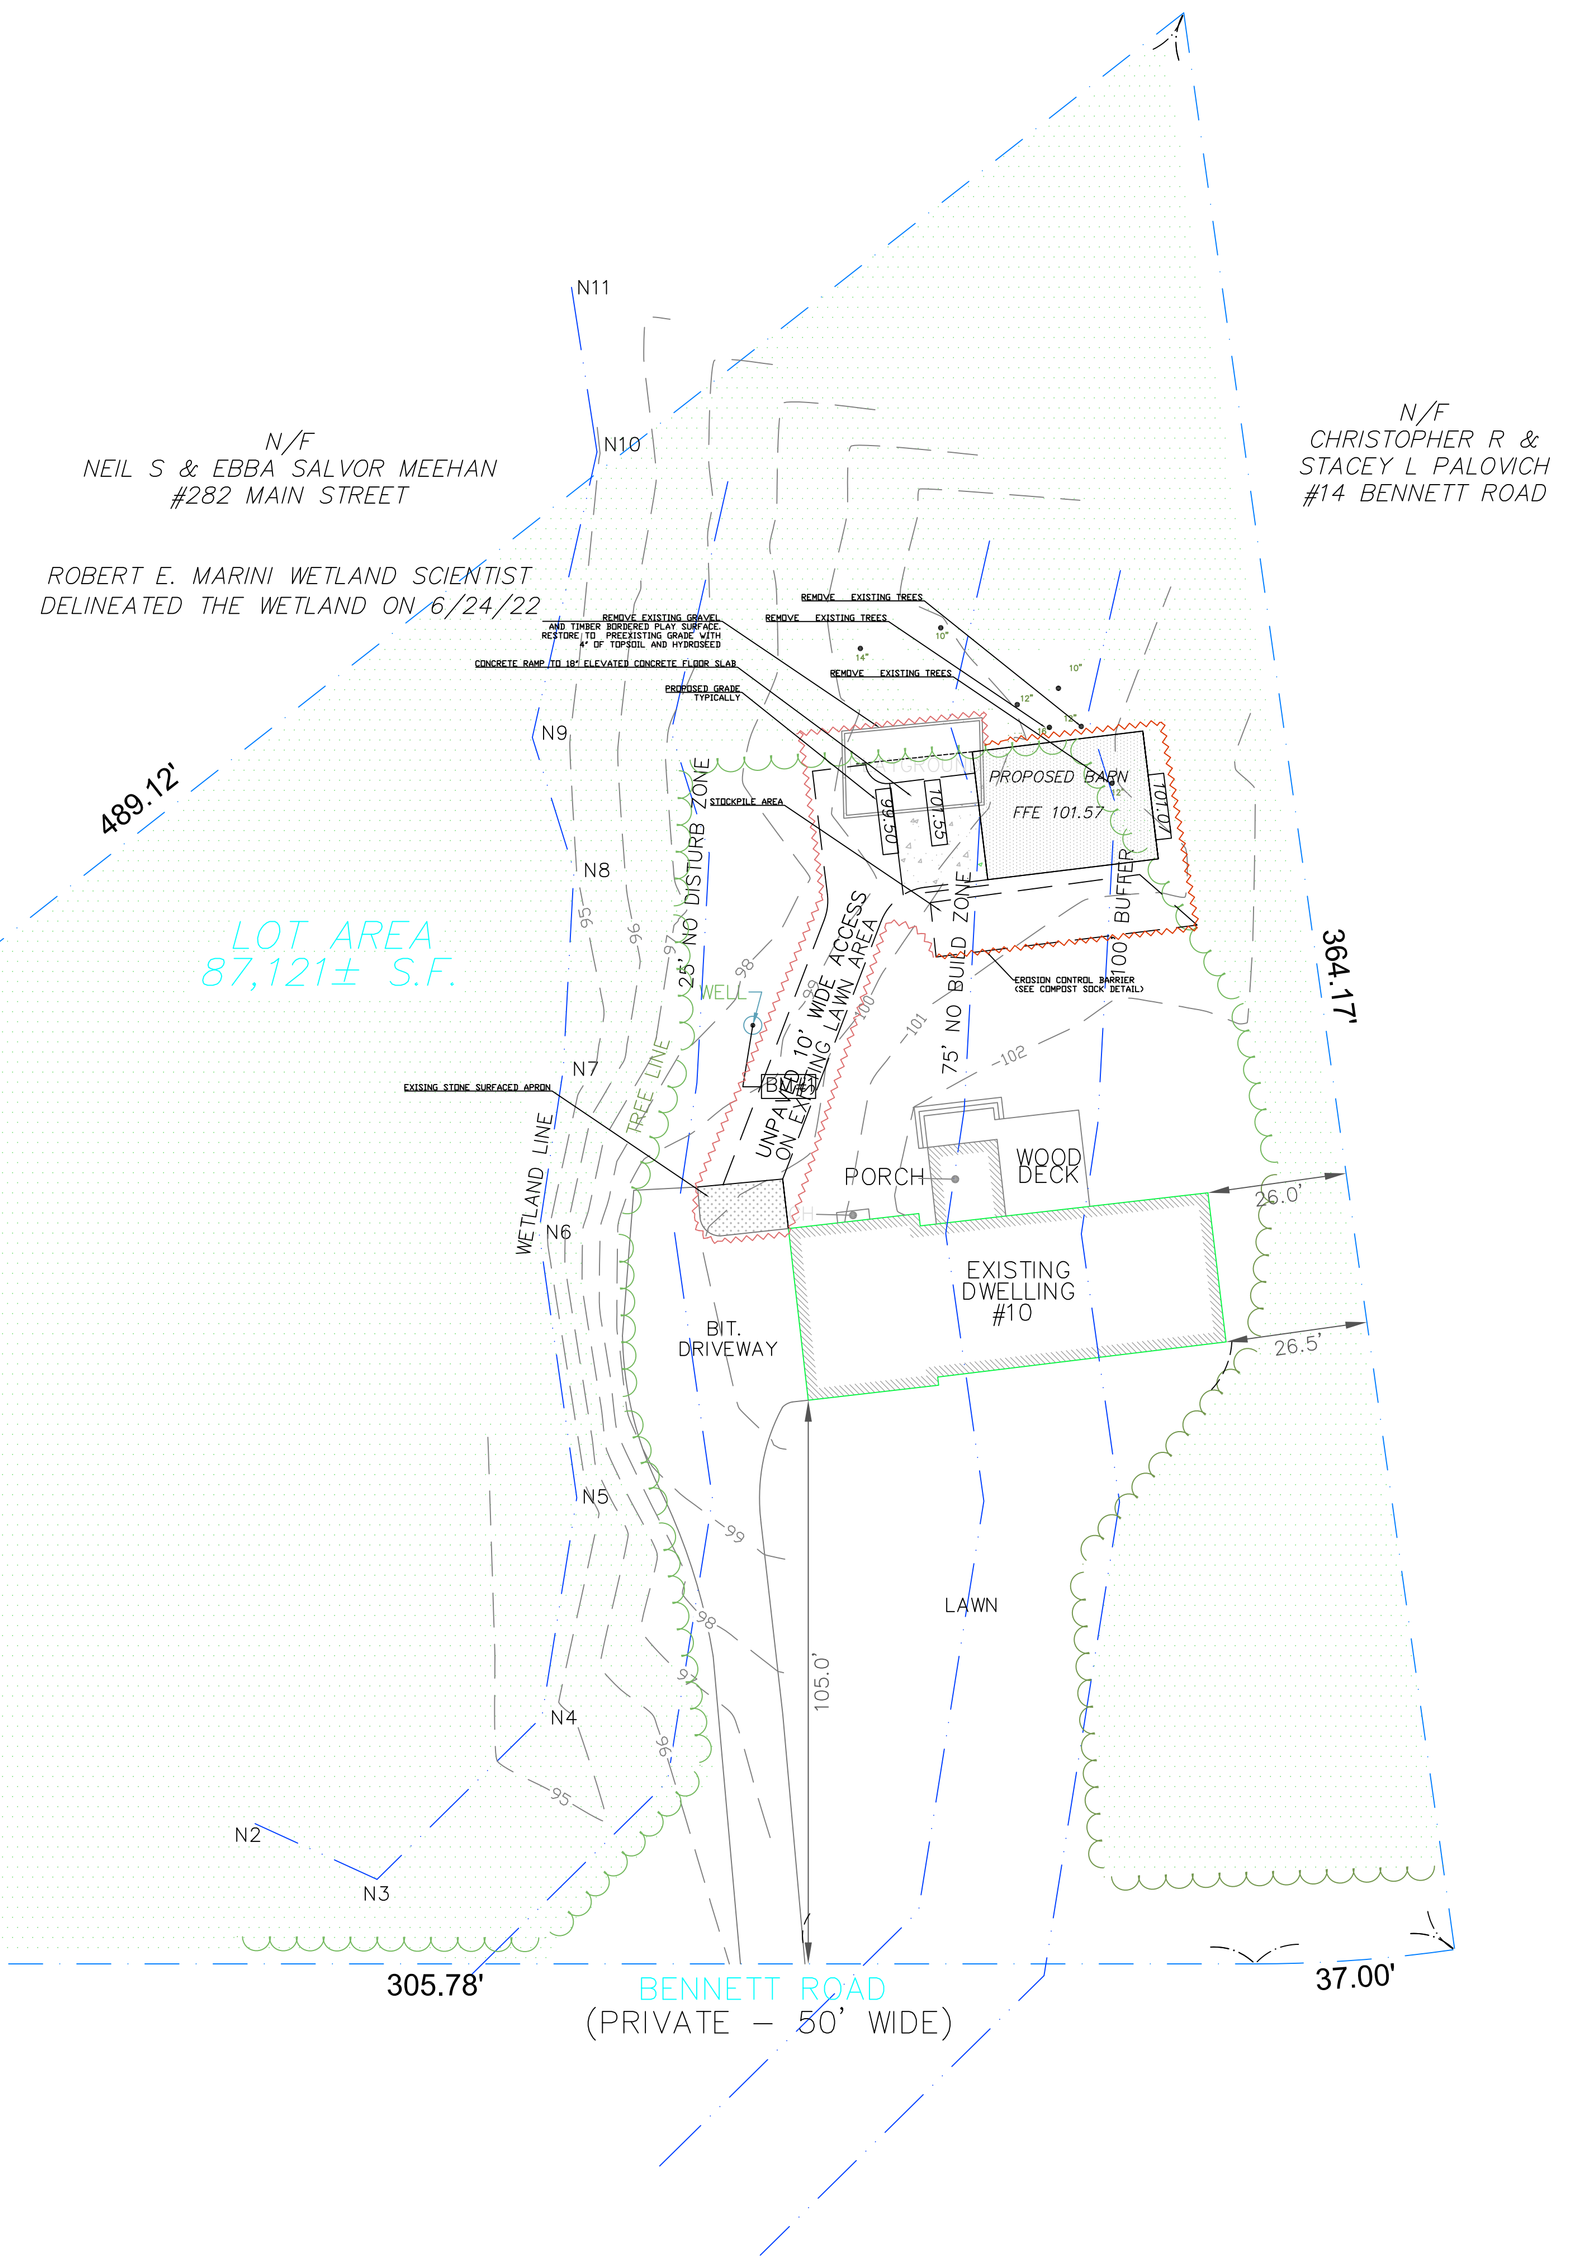

© 2022 NativeTec

ALL RIGHTS RESERVED. ALL IDEAS, DESIGNS, PLANS AND SPECIFICATIONS ARE THE PROPERTY OF NATIVETEC. RIGHTS OF USE ARE CONDITIONAL AND ARE LIMITED TO A ONE-TIME USE TO CONSTRUCT A SINGLE PROJECT ON THE SITE SO INDICATED. USE OF THE WORK AND ANY DERIVATIVE WORK COVERED UNDER THIS COPYRIGHT FOR OTHER PROJECTS IS PROHIBITED. THE USE OR REPRODUCTION OF THESE PLANS FOR ANY OTHER CONSTRUCTION OR PERMIT APPLICATION IS STRICTLY PROHIBITED WITHOUT PRIOR WRITTEN PERMISSION OF NATIVETEC AND THE DESIGN PROFESSIONAL WHOSE SIGNATURE AND SEAL MAY BE AFFIXED TO THESE DRAWINGS.

ALAN CHAOUI

10 BENNETT ROAD
BOXFORD, MA 01921

NATIVEtec
ARCHITECTURE
CIVIL
ENVIRONMENTAL
LANDSCAPE ARCHITECTURE
LAND SURVEYING
31 MUNROE STREET
LYNN, MASSACHUSETTS 01901
TEL. 617.437.6461 | 239.560.3182

N. O. I. PLAN

FOR

PROPOSED BARN

SEAL:

This item has been electronically signed and sealed by EOR on the date adjacent to the seal using a SHA authentication code.

Printed copies of this document are not considered signed and sealed and the SHA authentication code must be verified on any electronic copies.

REVISION:

NO:	DATE:	DESCRIPTION:
REV_NO_1	DATE_1	DESCRIPTION_1
REV_NO_2	DATE_2	DESCRIPTION_2
REV_NO_3	DATE_3	DESCRIPTION_3
REV_NO_4	DATE_4	DESCRIPTION_4
REV_NO_5	DATE_5	DESCRIPTION_5

DRAWING TITLE:

DRAWN BY: DRAWN_BY

CHECKED BY: CHK'D_BY

SCALE: AS_NOTED

DATE: ISSUE_DATE

PROJECT NO.: PROJ_NO

DRAWING NO.: SHEET 1 of 1

PROJECT LOCATION:
Date: 6/10/2022 • C:\Users\USER\Dropbox (NativeTEC)\New England\10 Bennett • Boxford\10Bennett (Lenovo#2's Conflicted Copy 2022-08-03).dwg